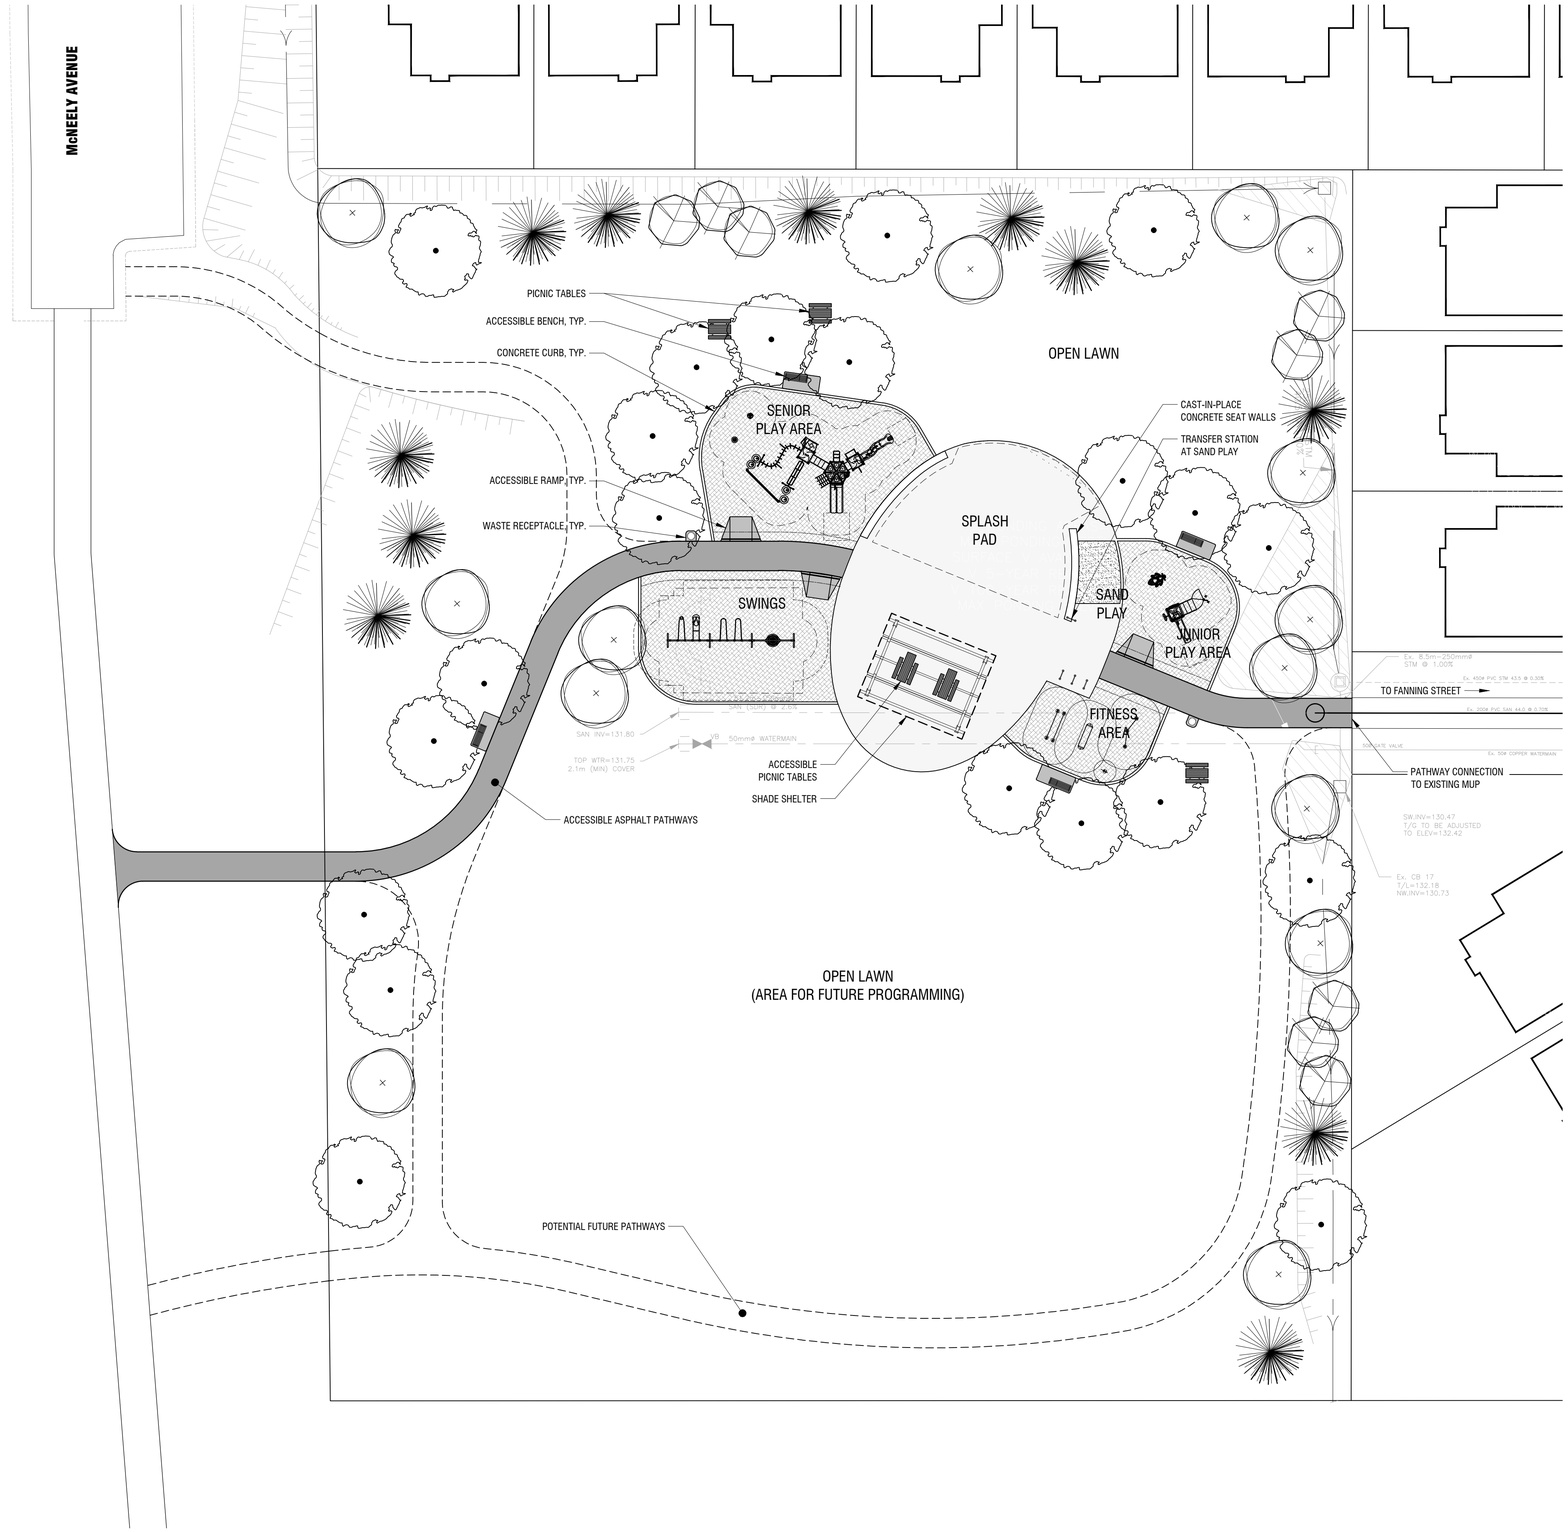

1 L1 LANDSCAPE PLAN

1:250

0 2.5 5 10 25 metres

DO NOT SCALE DRAWING

PRELIMINARY
NOT FOR CONSTRUCTION

Copyright Reserved
The Copyrights to all designs and drawings are the property of Fotenn Consultants Inc. Unauthorized reproduction or use is forbidden. DO NOT SCALE DRAWING

Copyright réservés
Les droits d'auteur à tous les modèles et dessins sont la propriété de Fotenn Consultants Inc. Reproduction ou utilisation non autorisée est interdite. NE PAS L'ÉCHELLE DE DESSIN

Client / Client

Carleton PLACE

key plan / plan repère

legend / légende

- LIMIT OF LANDSCAPE WORK
- DECIDUOUS TREES (SEE PLANTING NOTES & SCHEDULE FOR SPECIES AND QUANTITIES)
- CONIFEROUS TREES (SEE PLANTING SCHEDULE FOR SPECIES AND QUANTITIES)
- 2.4m MIN WIDTH HEAVY DUTY ASPHALT PATH
- CONCRETE PAVING
- ENGINEERED WOOD FIBER (EWF) SAFETY PLAY SURFACING
- PLAY SAND
- TYP. CAST-IN-PLACE CONCRETE BICYCLE STORAGE PADS (CAPACITY - # BICYCLES)
- TYP. UNIVERSALLY ACCESSIBLE BENCH
- TYP. UNIVERSALLY ACCESSIBLE PICNIC TABLE
- TYP. PICNIC TABLE

rev'n	description / la description	yyyy/mm/dd
01	issue for 33% Construction Drawings	2024/01/24

FOTENN Planning + Design
396 Cooper Street, Suite 300
Ottawa, ON, CANADA K2P 2H7
613.730.5709
fotenn.com

north / le nord

stamp / le cachet

project / projet

CARLETON PLACE
NEW SUBDIVISION PARKS
Miller's Crossing

drawing / dessin

LANDSCAPE PLAN

designed / conçu	drawn / dessiné	reviewed / examiné
BM / DF	BM	DF
date	project number / No. du projet	
Oct 2, 2023	X ##-##	

drawing number / No. du dessin

L1 of 4

PLOT INFORMATION: DWG NAME: P:\PROJECTS\Carleton Place, Town of\New Subdivision Parks\5.0 DRAWINGS\01 PLANS\Revit_CP Parks - Millers.dwg PLOT DATE: 2024-01-24 3:17:50 PM SHEET SIZE: ISO full bleed A1 (594.00 x 841.00 MM) PLOTTED BY: Breanna Mitchell LAST SAVED BY: bmitchell